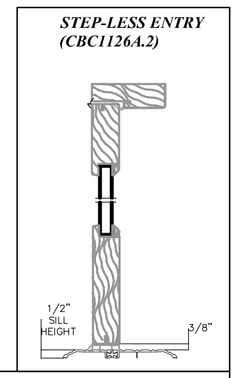

Level floor or landing: (1132A.4)

* The floor or landing on each side of a door shall be level.
* Exterior landings of impervious construction serving primary entry and required exit doors are limited to ½" maximum change in height between floor surfaces.
* Changes in level. (See Section 1131A on p. 5)
* Exterior and interior landings of pervious construction shall be the same level, except that secondary exterior doors may have ½" maximum change in height between floor surfaces.
* Secondary exterior doors onto decks, patios or balcony surfaces constructed of impervious materials may have 4" maximum change in height from interior landing; if
* Changes in height greater than 1/2" are accomplished by means of a ramp; or
* By means of platform.
* Secondary exterior doors onto decks, patios or balcony surfaces constructed of impervious materials may have 1" maximum change in height from interior; if
* A ramp with maximum slope of 1:8 is installed. (See Figure 11A–8K)
* In buildings containing multifamily dwelling units the floor/landing immediately outside the entry may be sloped up to ¼" per foot (direction away from the primary entrance) for drainage.
* ½" maximum high thresholds at primary entry and required exit doors.

* 3/4" maximum for thresholds at secondary exterior doors, including sliding door tracks.
* Changes in height at interior door thresholds not to exceed ½".
* Thresholds with a change in height of not more than¼" may be vertical.
* Thresholds with a change in height between ¼" and 3/4" shall be beveled with a slope no greater than 1:2 (50–percent).

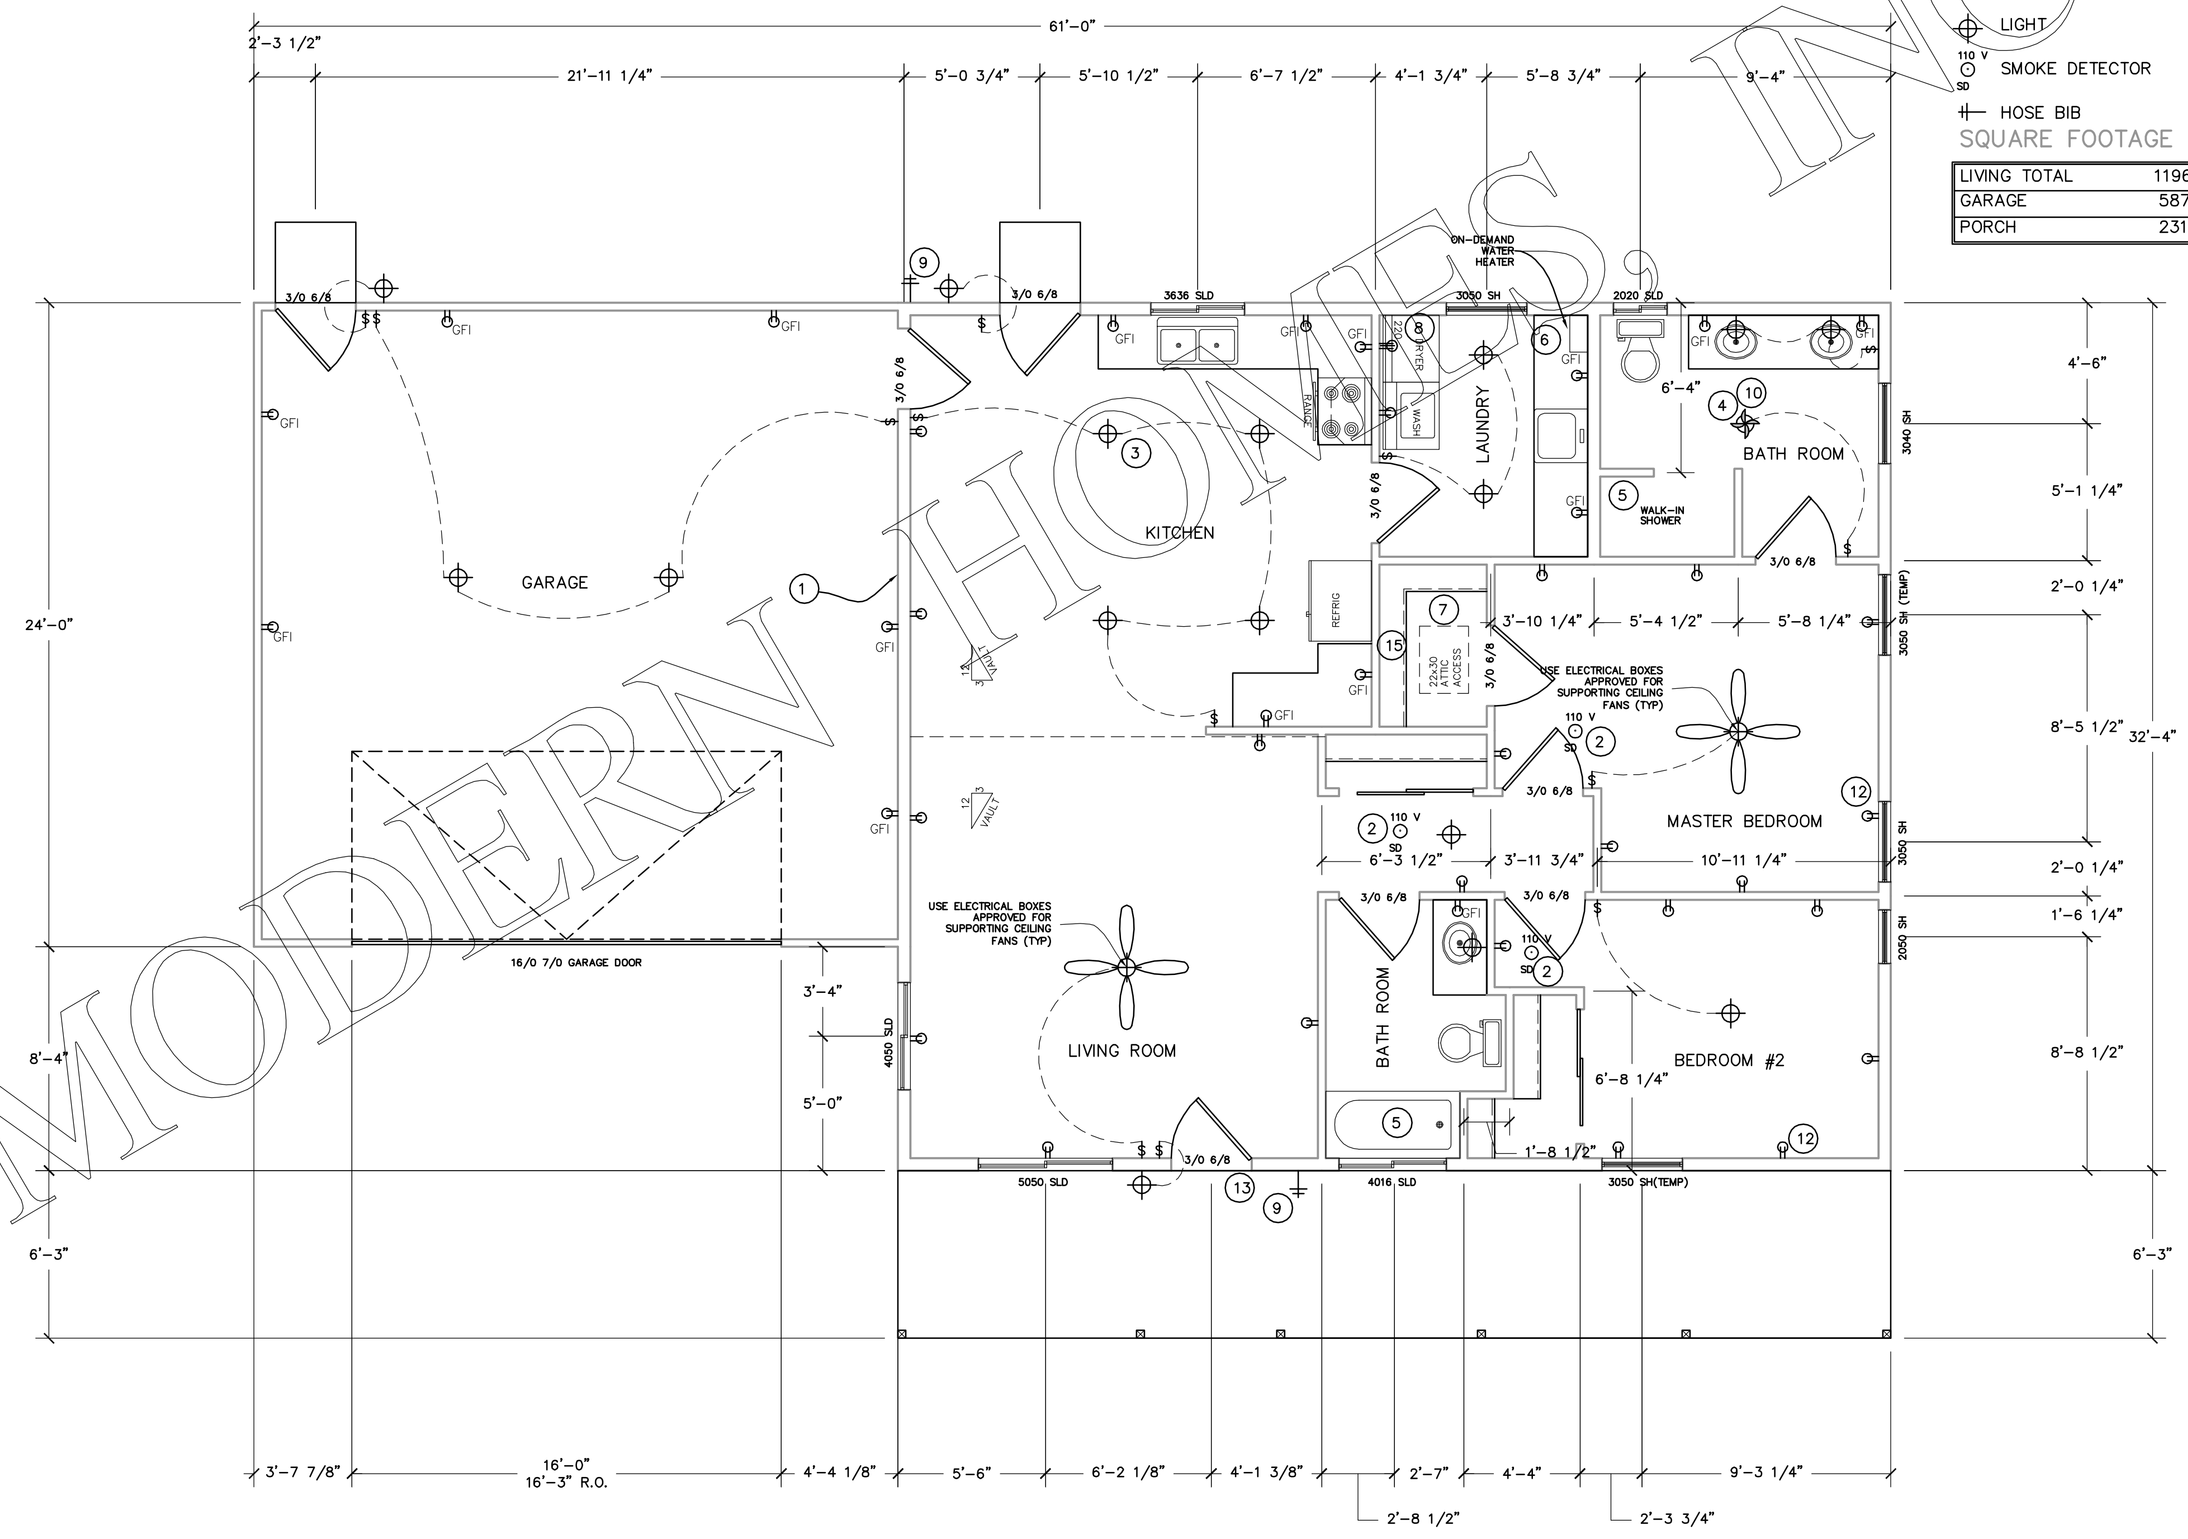

PACIFIC MODERN HOMES INC
PACIFIC MODERN HOMES

REVISIONS	BY

PACIFIC MODERN HOMES
P.O. BOX 670
ELK GROVE, CA.
95759
PHONE:(916) 685-9514

PAGE TITLE
FLOOR PLAN

RESIDENCE FOR:
PRE–ENGINEERED H.
BODEGA T.
E.

DATE: 6/24/11
SCALE: 1/4" = 1'-0"
DRAWN BY: MPW
PLAN NO.:
SHEET: 2