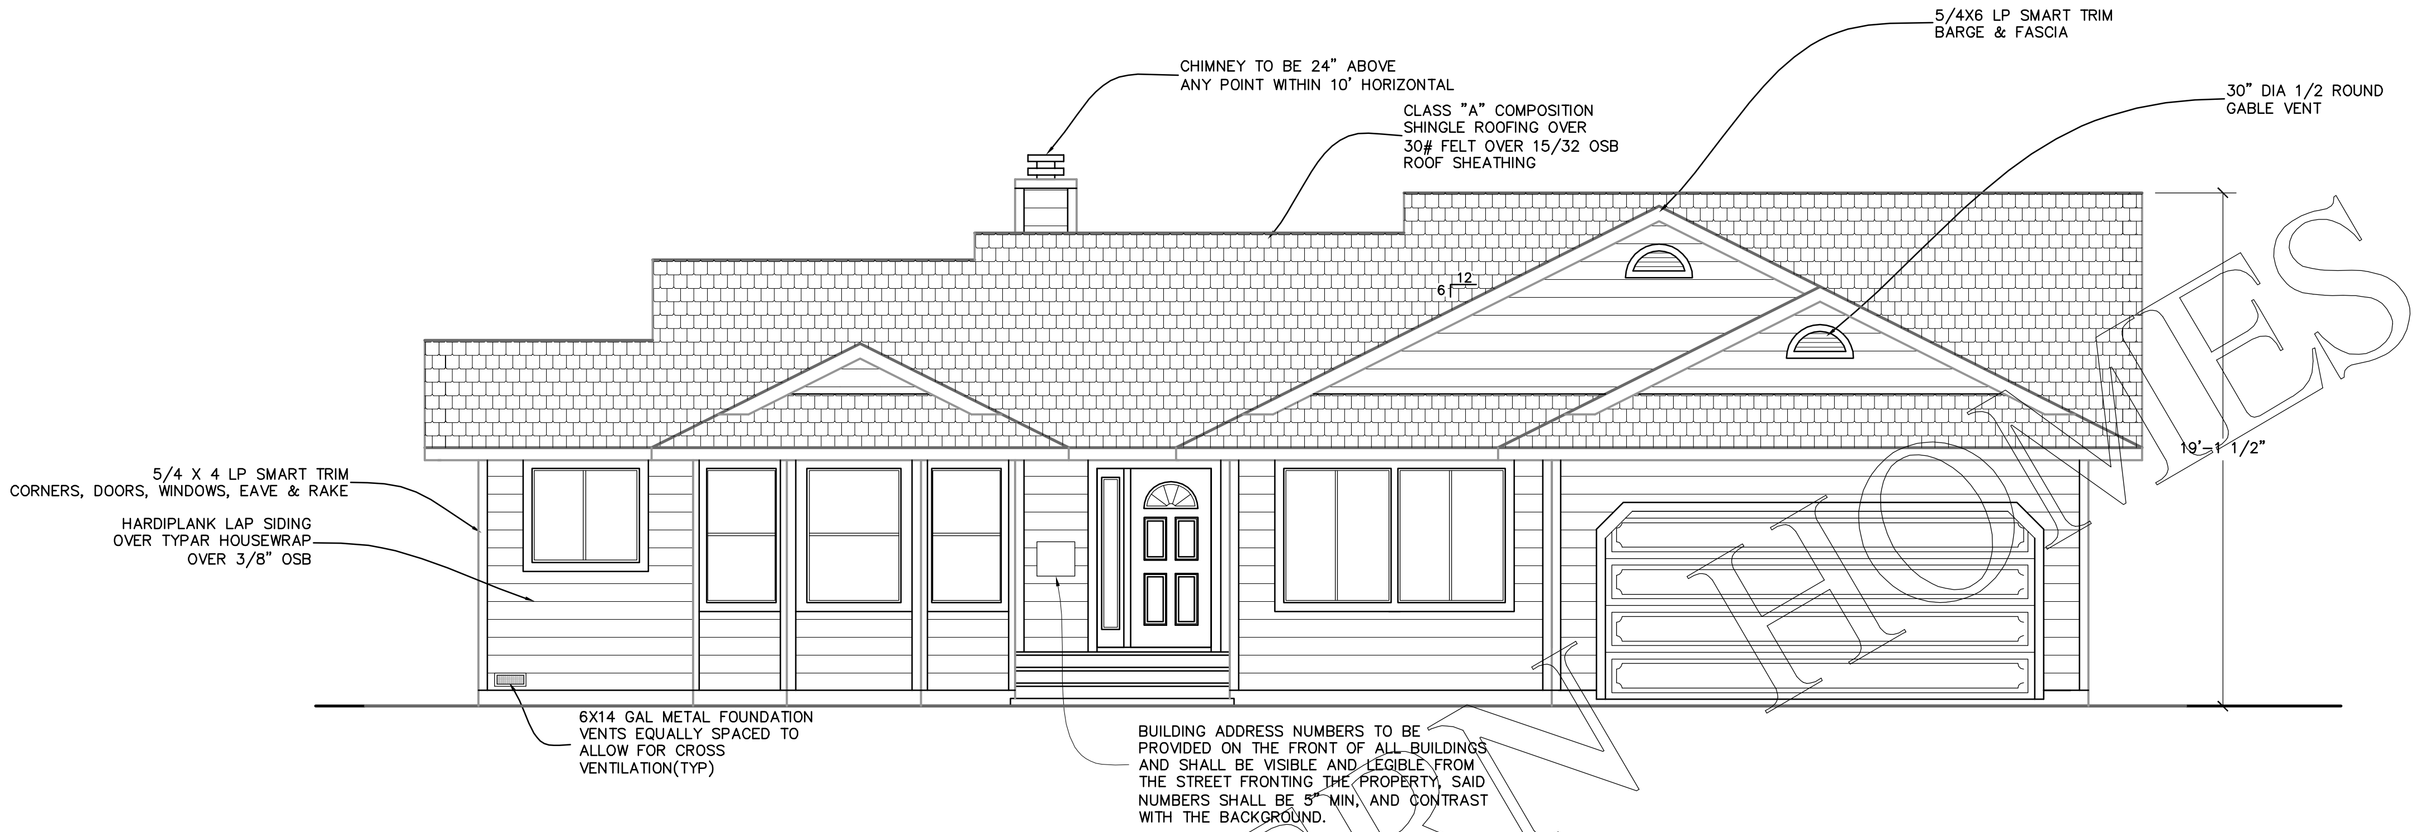

FRONT ELEVATION

SCALE 1/4" = 1'-0"

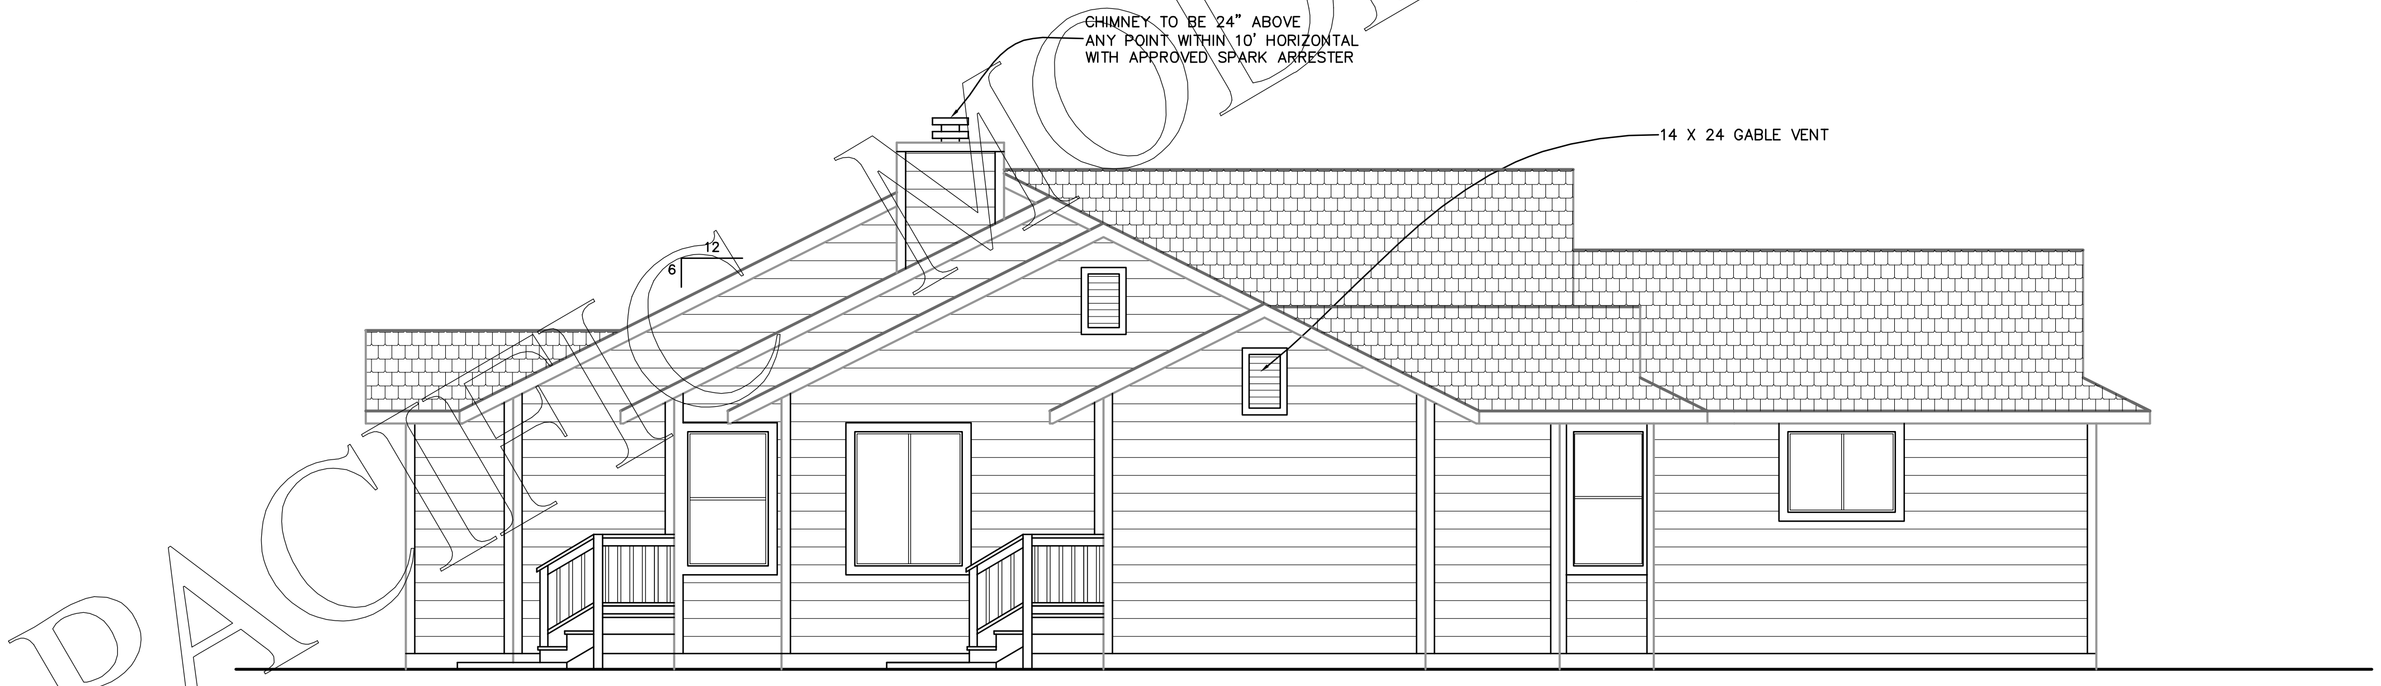

LEFT ELEVATION

SCALE 1/4" = 1'-0"

PACIFIC MODERN HOMES, INC.
PACIFIC MODERN HOMES

REVISIONS	BY

PACIFIC MODERN HOMES
P.O. BOX 670
ELK GROVE, CA.
95759-9514
PHONE:(916) 685-9514

PAGE TITLE:

ELEVATION

RESIDENCE FOR:

PRE-
ENGINEERED
OLYMPIA

DATE:

SCALE:
1/4" = 1'-0"

DRAWN BY:

PLAN NO.:

SHEET:
1

3/11/2011 11:17:46 AM