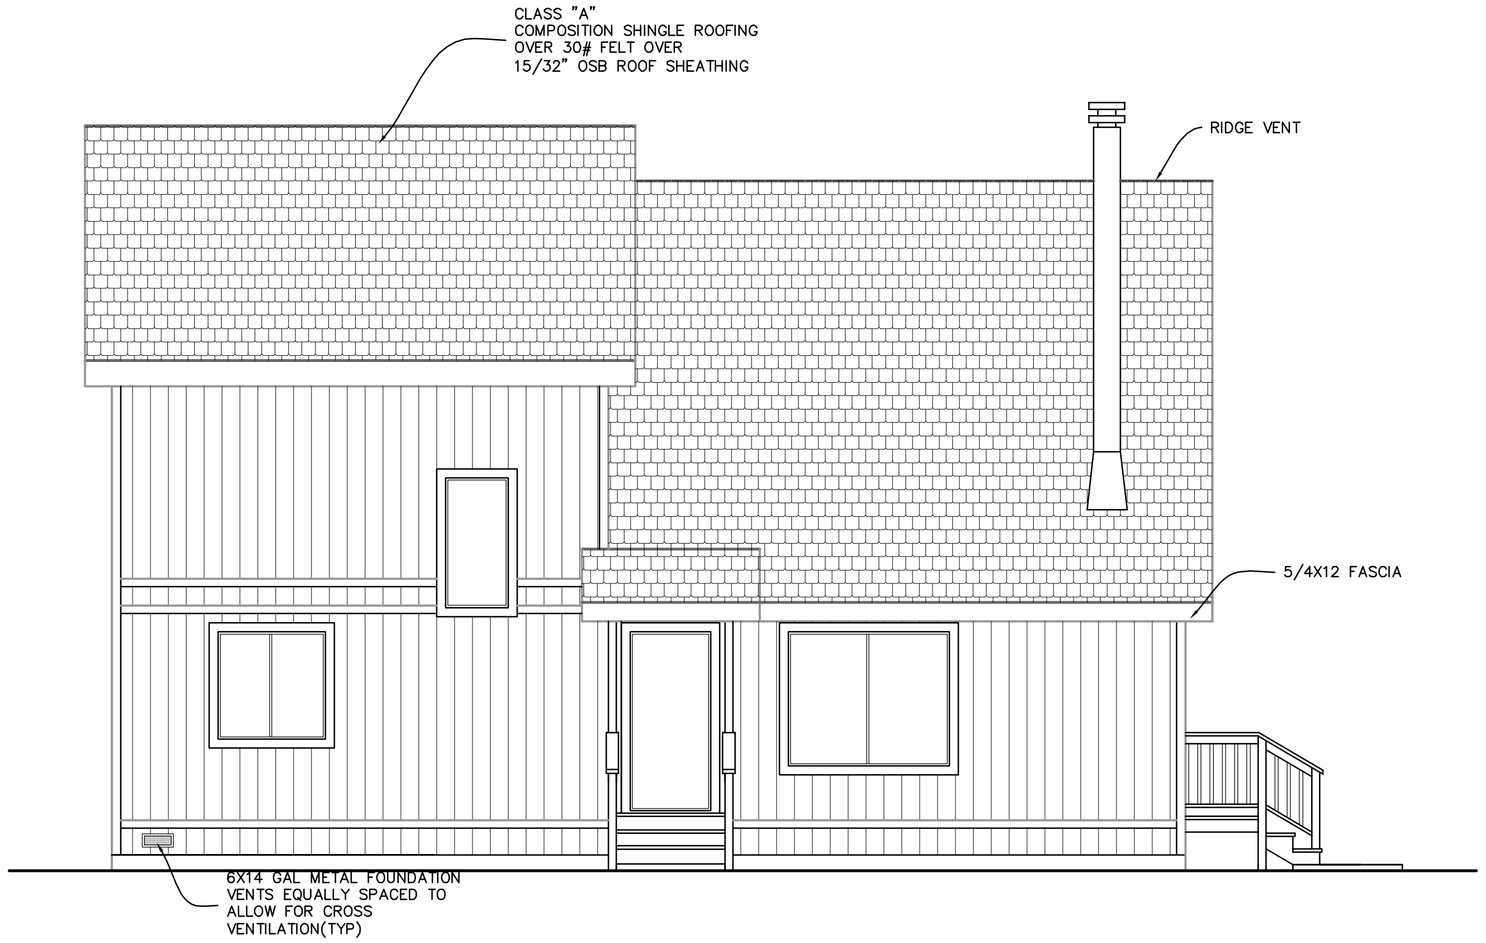

FRONT ELEVATION

SCALE 1/4" = 1'-0"

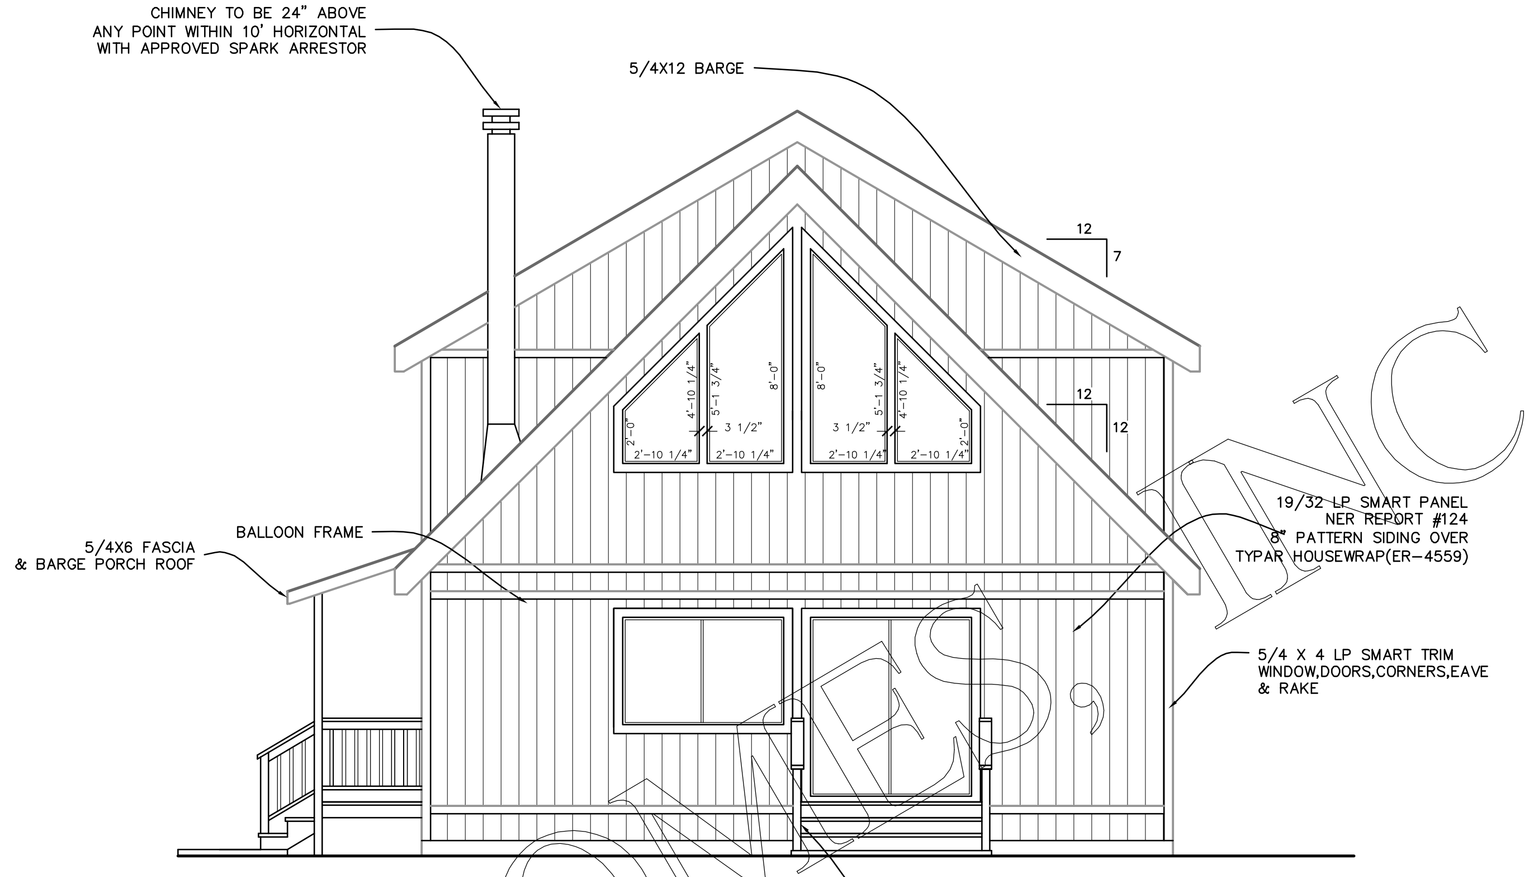

RIGHT ELEVATION

SCALE 1/4" = 1'-0"

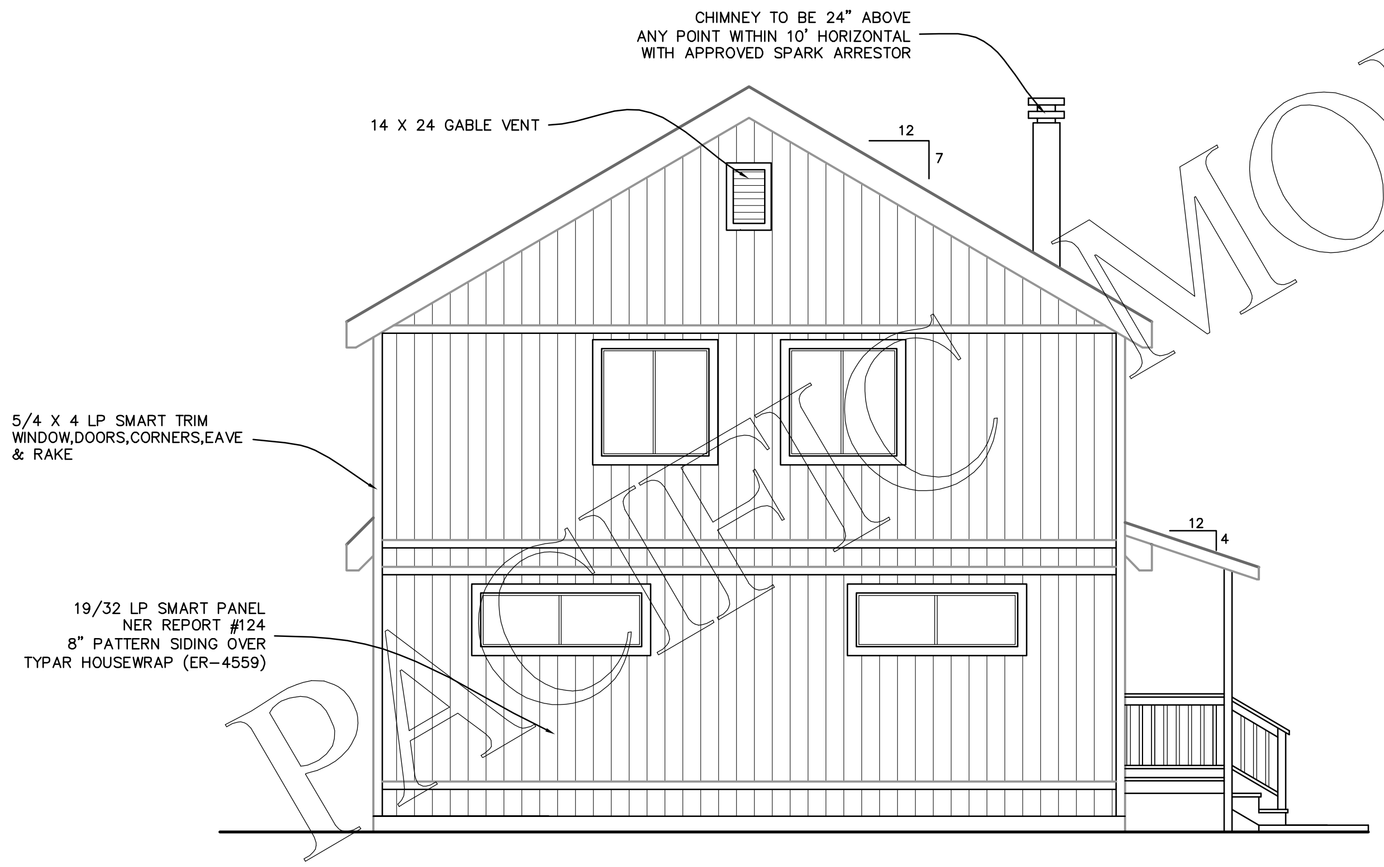

LEFT ELEVATION

SCALE 1/4" = 1'-0"

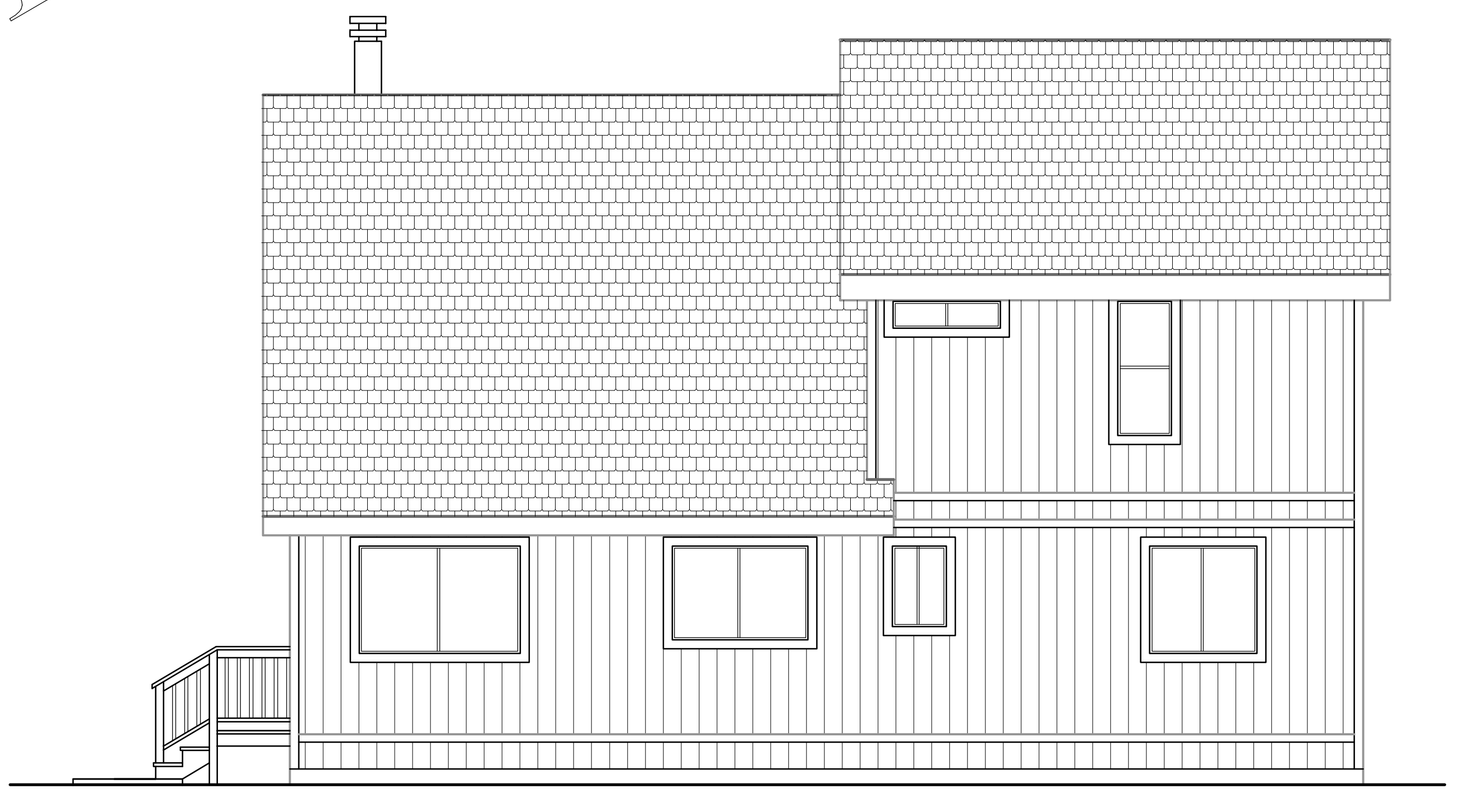

REAR ELEVATION

SCALE 1/4" = 1'-0"

PACIFIC MODERN HOMES, INC.

REVISIONS	BY

PACIFIC MODERN HOMES
P.O. BOX 670
ELK GROVE, CA.
95759-9514
PHONE:(916) 685-9514

PAGE TITLE
ELEVATIONS

RESIDENCE FOR:
PRE-ENGINEERED
AUBURN CHALET

DATE:
SCALE: 1/4" = 1'-0"
DRAWN BY:
PLAN NO:
SHEET: 1

PACIFIC MODERN HOMES

3/10/2011 10:41:06 AM