3/11/2011 10:34:21 AM

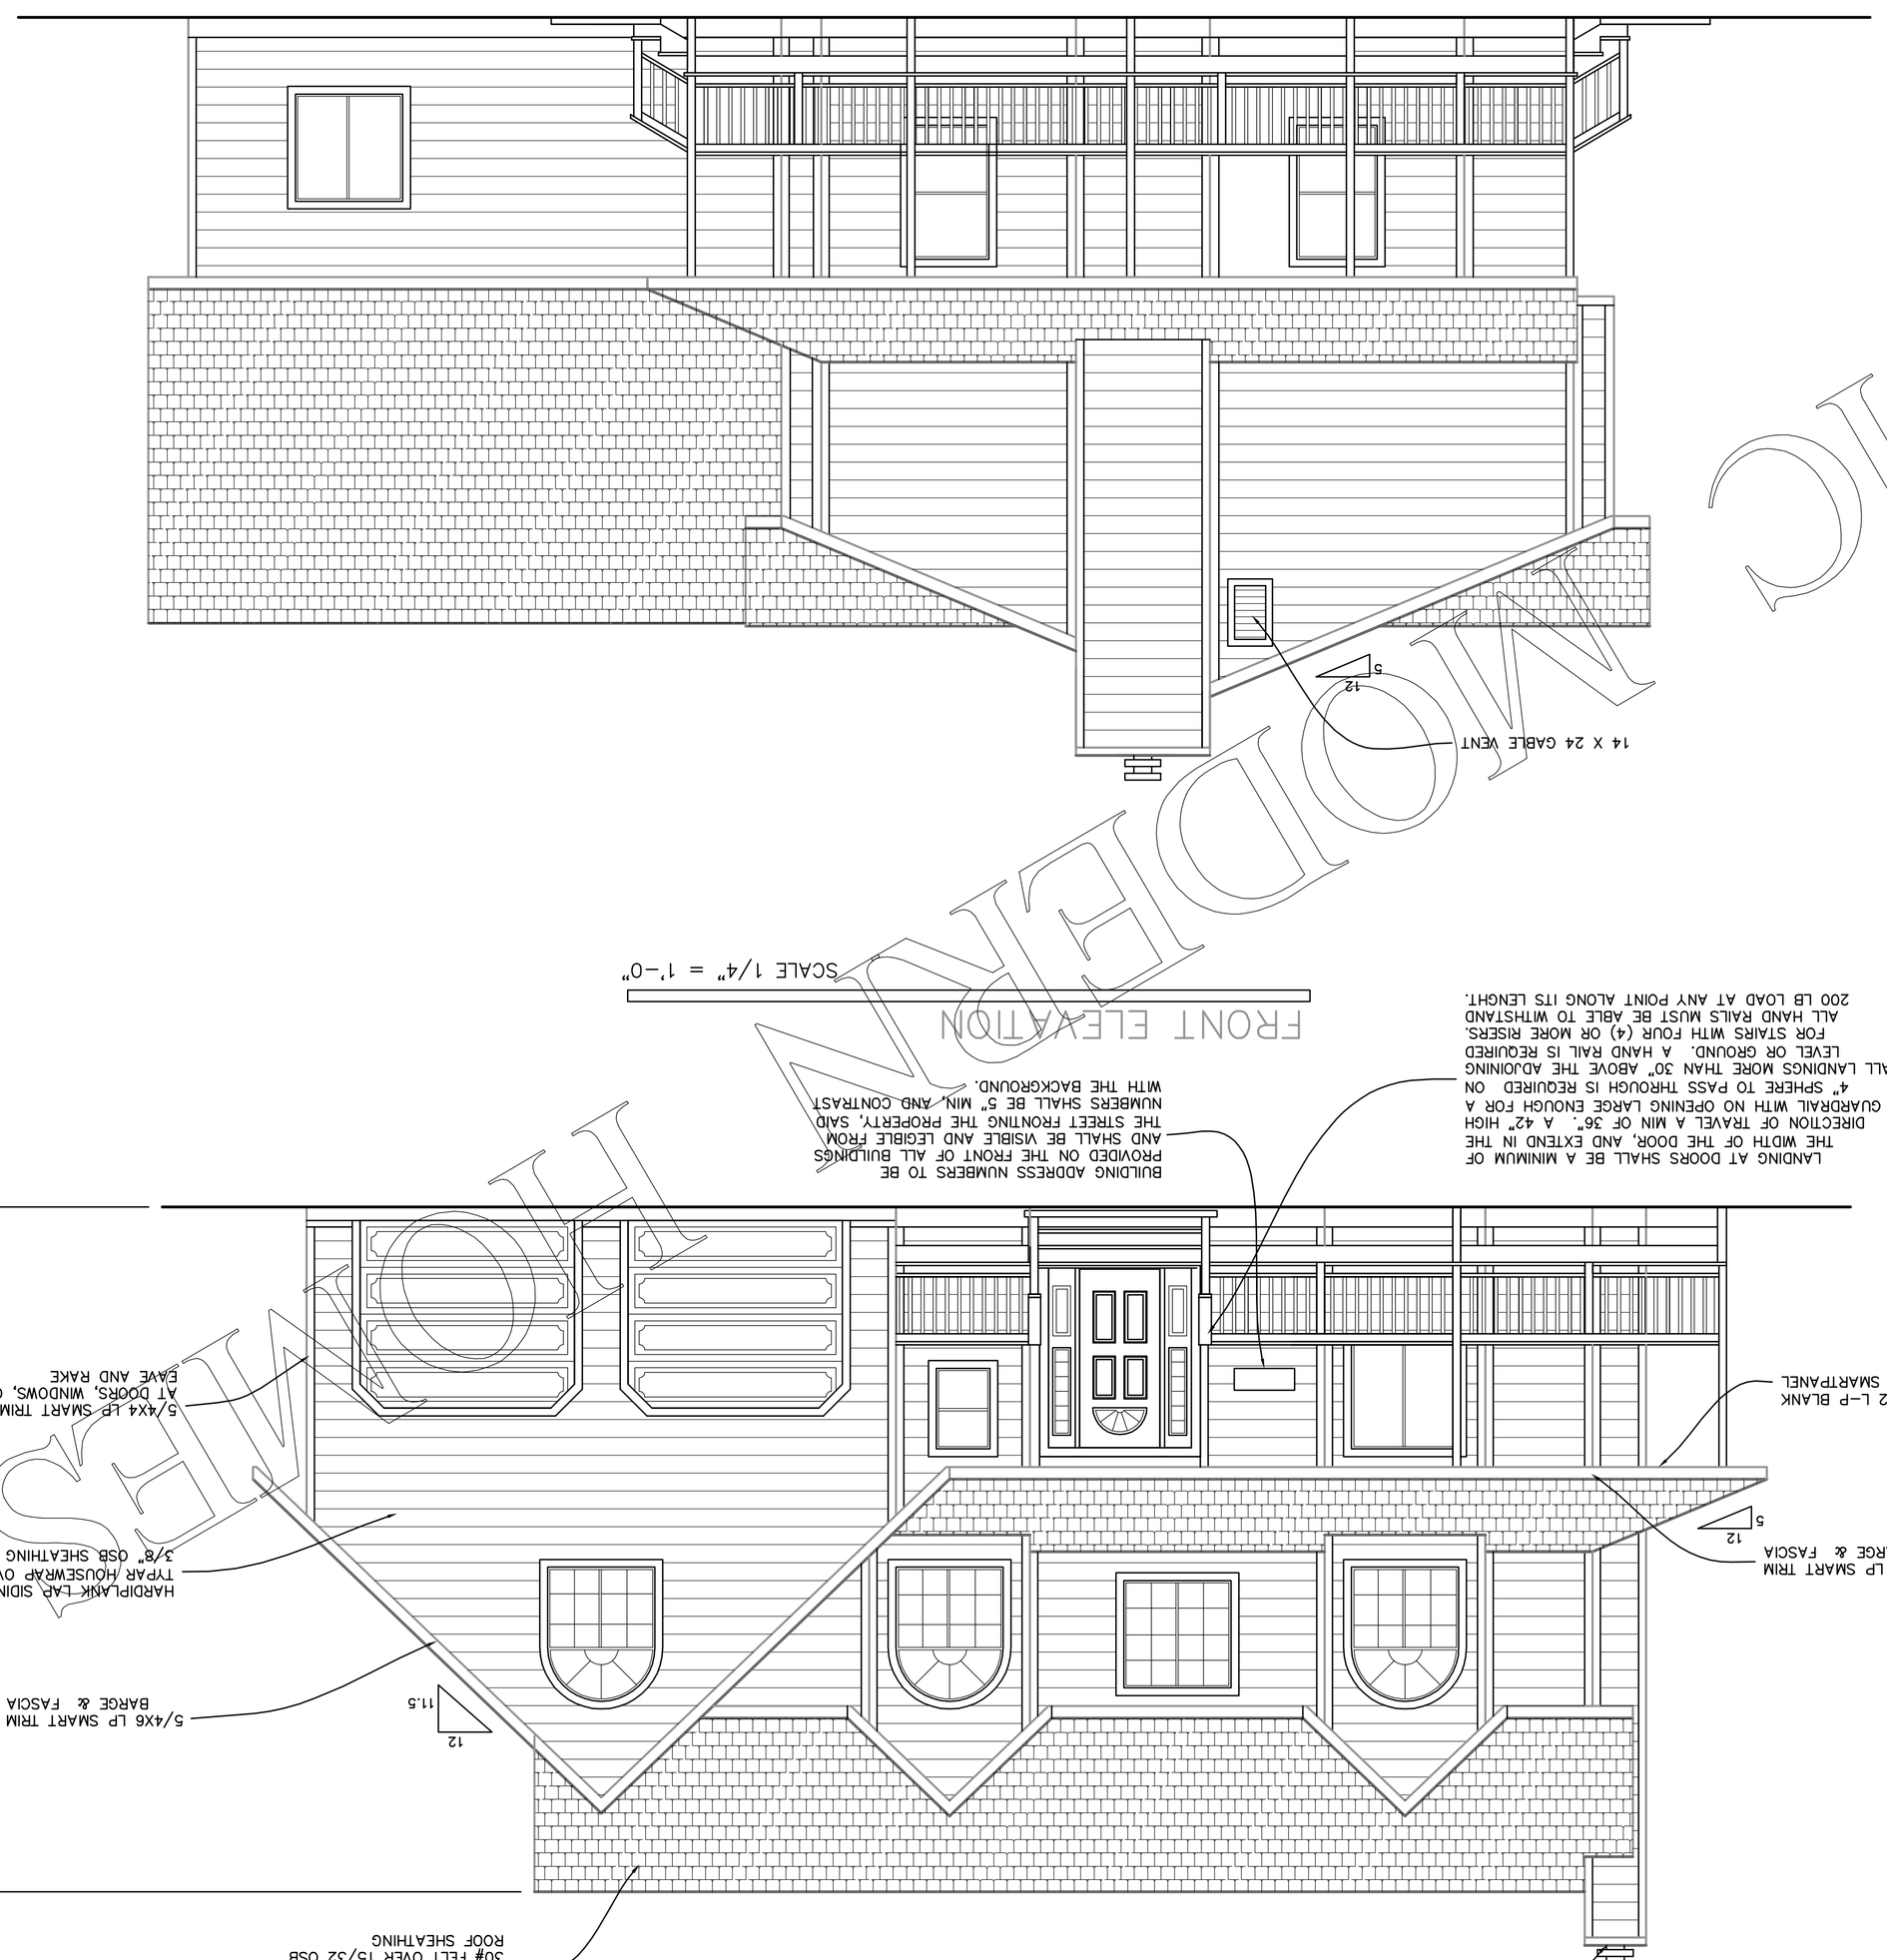

PACIFIC MODERN HOMES, INC.

PRE-ENGINEERED MANCHESTER

RESIDENCE FOR:

ELEVATIONS

PAGE TITLE

DATE:

SCALE: 1/4" = 1'-0"

DRAWN BY:

PLAN NO.:

SHEET: 1

PACIFIC MODERN HOMES
P.O. BOX 670
ELK GROVE, CA.
95759-9514
PHONE: (916) 685-9514

REVISIONS	BY