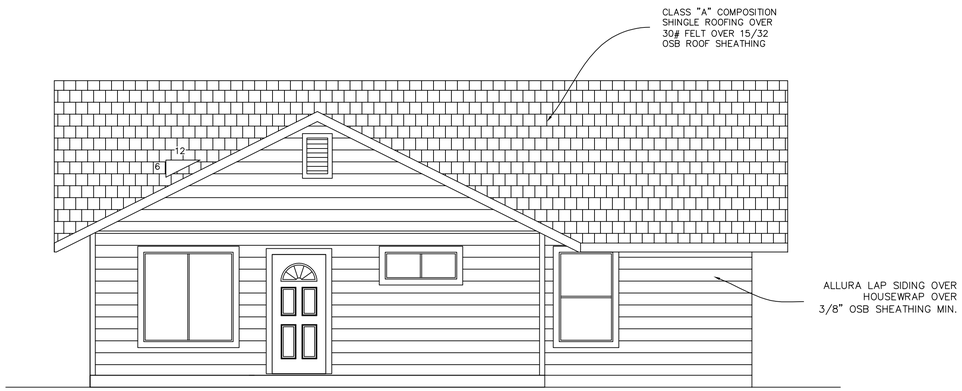

FRONT ELEVATION

SCALE 1/4" = 1'-0"

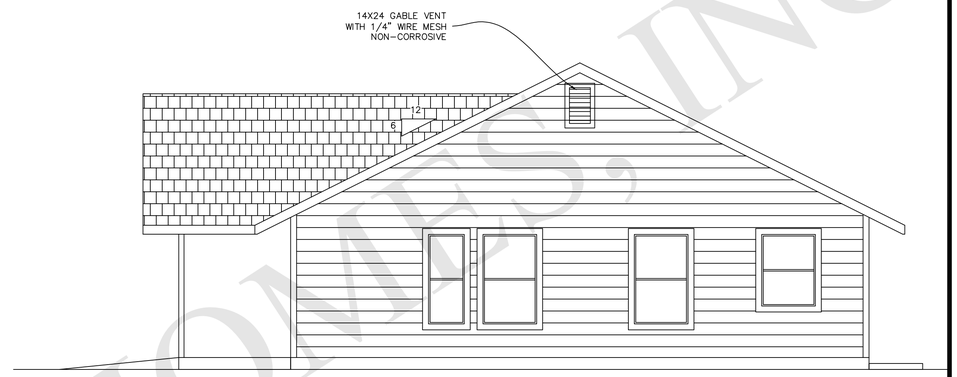

RIGHT ELEVATION

SCALE 1/4" = 1'-0"

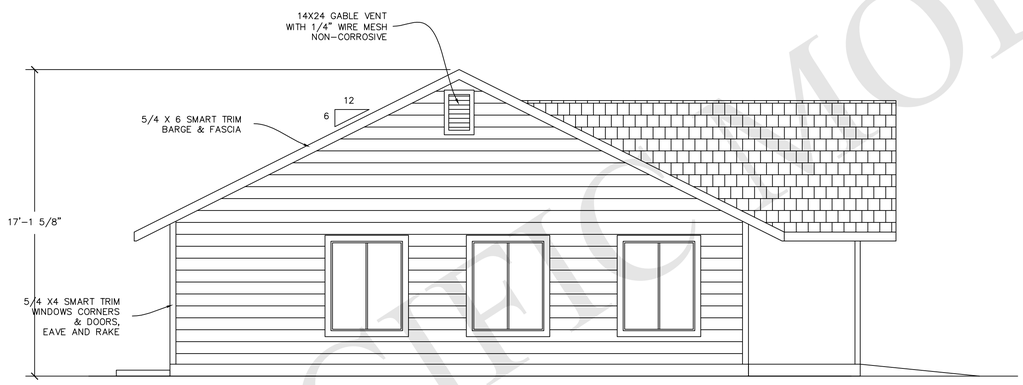

LEFT ELEVATION

SCALE 1/4" = 1'-0"

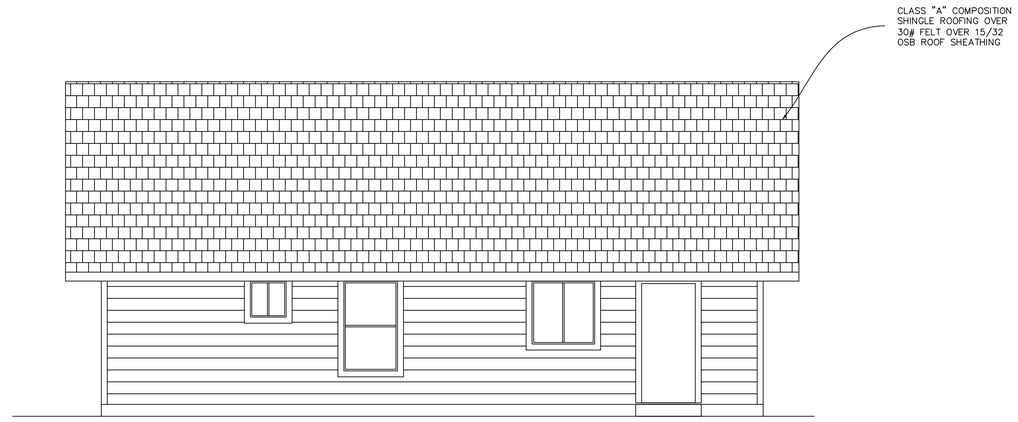

REAR ELEVATION

SCALE 1/4" = 1'-0"

PACIFIC MODERN HOMES, INC.

REVISIONS	BY

PACIFIC MODERN HOMES
P.O. BOX 670
ELK GROVE, CA.
95759
PHONE:(916) 685-9514

PAGE TITLE

ELEVATIONS

RESIDENCE FOR:

T.
H.
E.

PRE-
ENGINEERED
NEWPORT

DATE: 6/30/17

SCALE: 1/4" = 1'-0"

DRAWN BY: MPW

PLAN NO.:

SHEET: 1

8/9/2017 9:20:37 AM